DRAWING NUMBER 53/144
PLAN HOLD CORPORATION • IRVINE, CALIFORNIA
REORDER BY NUMBER 07548

THE POLO CLUB OPEN SPACE PLAT TWO

SITUATE IN SECTION 35, TOWNSHIP 46 SOUTH, RANGE 42 EAST PALM BEACH COUNTY, FLORIDA.

BEING A REPLAT OF A PORTION OF "THE POLO CLUB PLAT I", A P.U.D., AS RECORDED IN PLAT BOOK 52, PAGES 35 & 36

FEBRUARY, 1986 — SHEET 5 OF 8

144

STATE OF FLORIDA
COUNTY OF PALM BEACH

THIS PLAT WAS FILED FOR RECORD AT _____
THIS _____ DAY OF _____
AD, 1985 AND DULY RECORDED
IN PLAT BOOK _____ ON PAGES
_____ AND _____,

JOHN B. DUNKLE, CLERK
BY: _____, D.C.

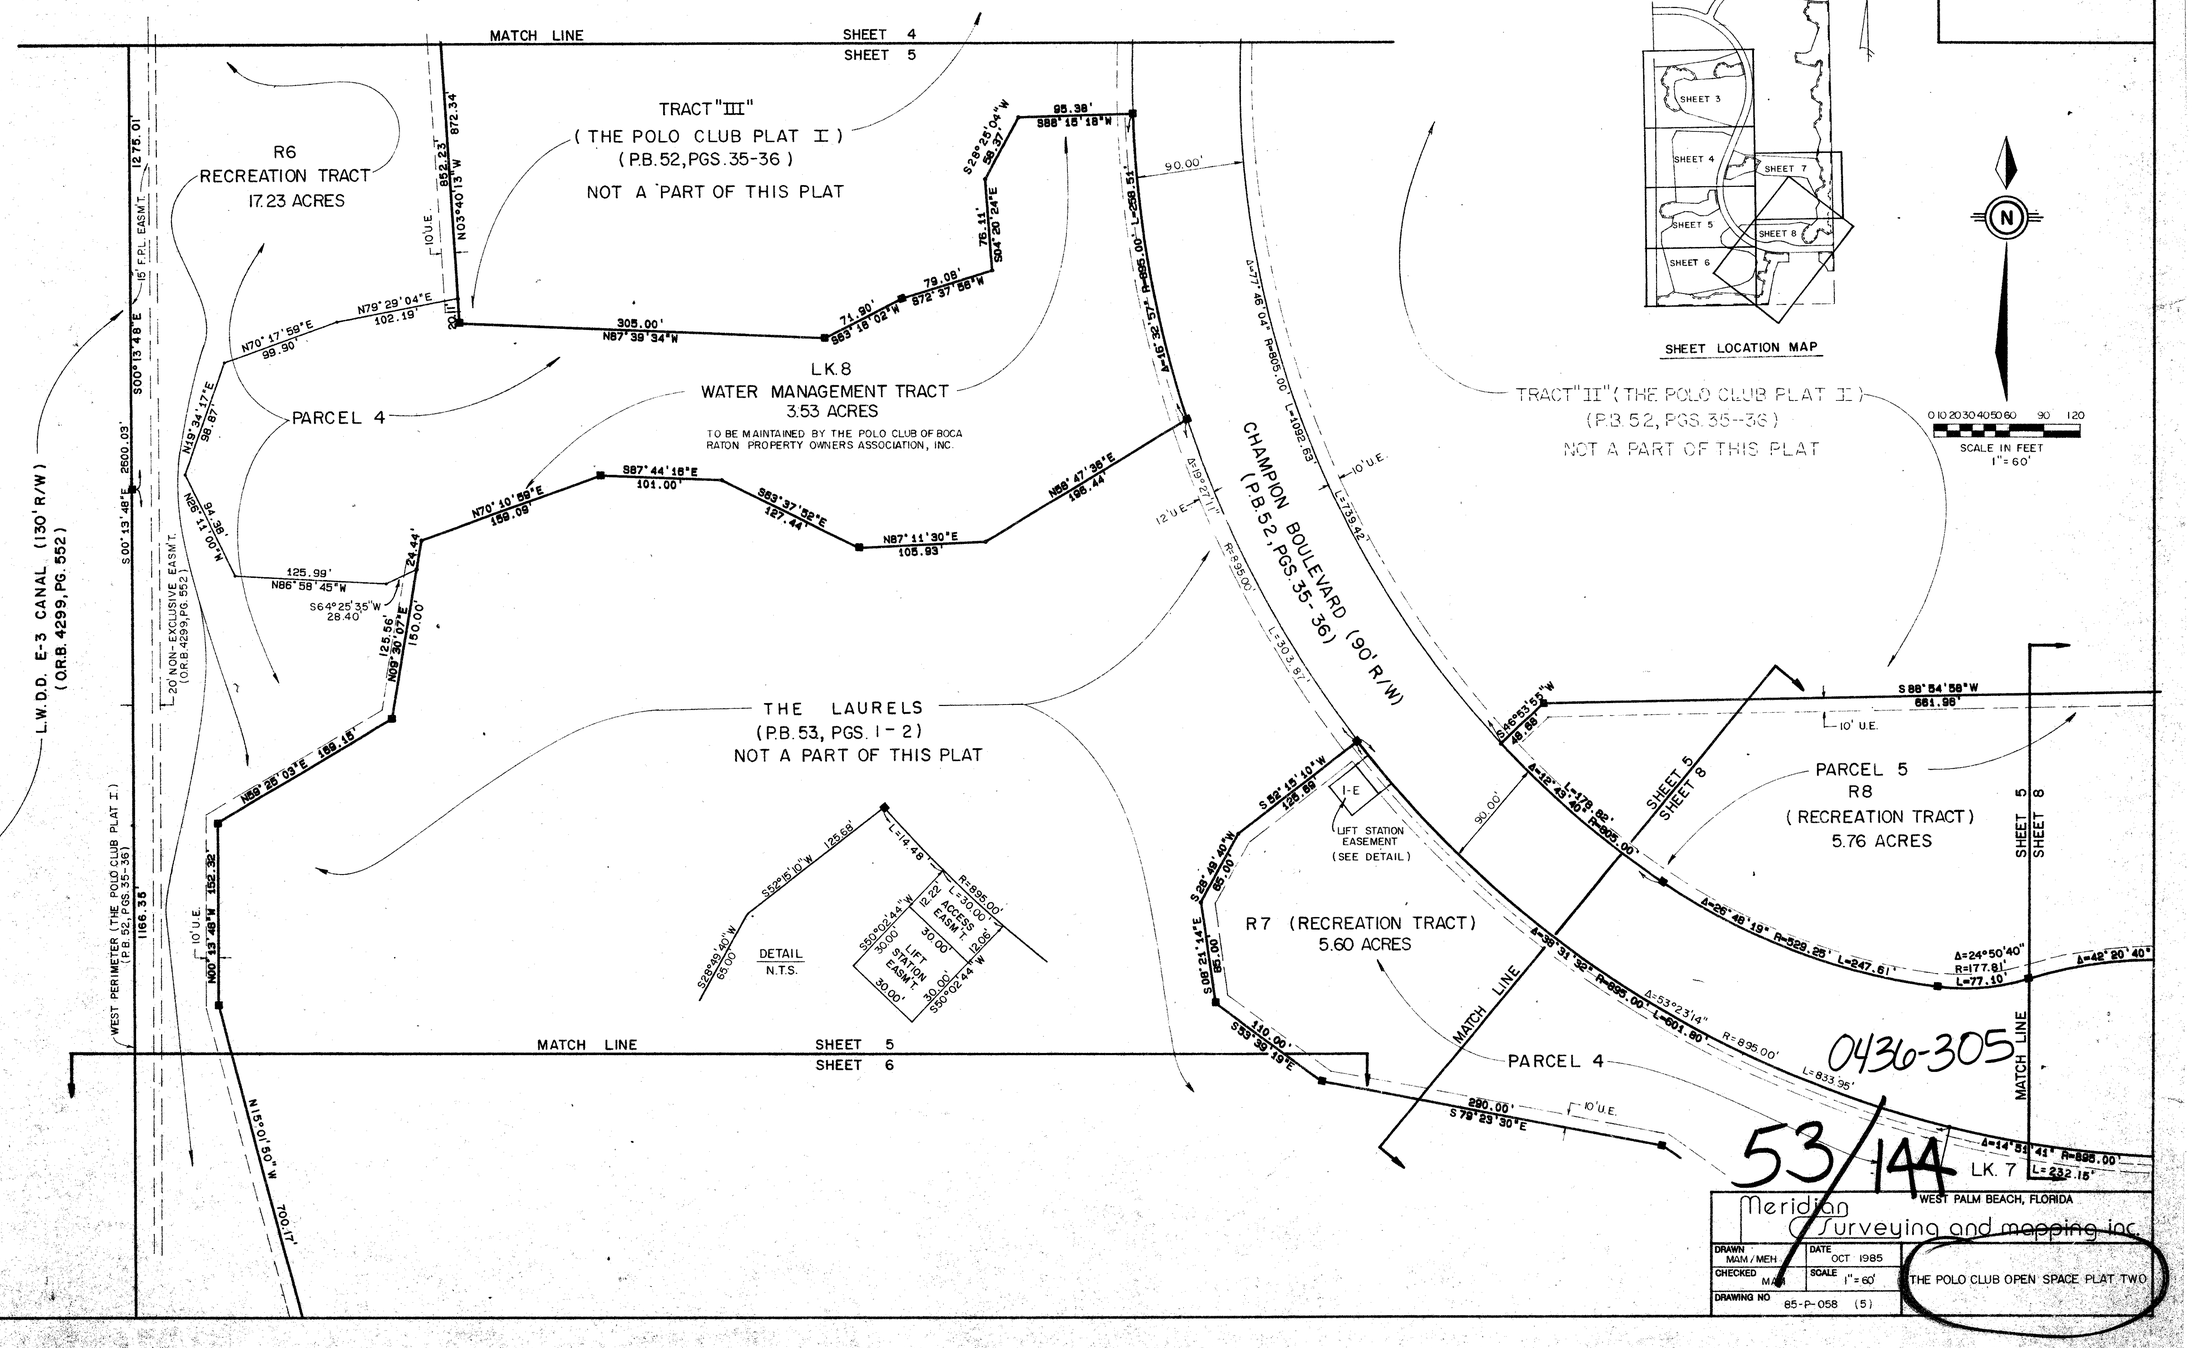

0436-305

53/144

Meridian Surveying and mapping inc
WEST PALM BEACH, FLORIDA

DRAWN MJM / MEH	DATE OCT 1985	THE POLO CLUB OPEN SPACE PLAT TWO
CHECKED MJM	SCALE 1"=60'	
DRAWING NO. 85-P-058 (5)		