0332-105

WELLINGTON'S EDGE, PARCEL 76 - PHASE 1, A P.U.D.

161

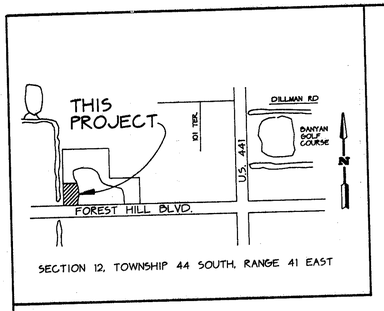

A PORTION OF THE SOUTHWEST ONE-QUARTER (SW 1/4) OF SECTION 12, TOWNSHIP 44 SOUTH, RANGE 41 EAST

THIS INSTRUMENT PREPARED BY JAMES E. PARK, P.L.S.
WILLIAMS, HATFIELD & STONER, INC. - ENGINEERS PLANNERS SURVEYORS
1901 SOUTH CONGRESS AVENUE, SUITE 150, BOYNTON BEACH, FLORIDA 33426

EASTWOOD NO. 3, OF WELLINGTON
PLAT BOOK 35, PAGES 168-171

SHEET 2 OF 2

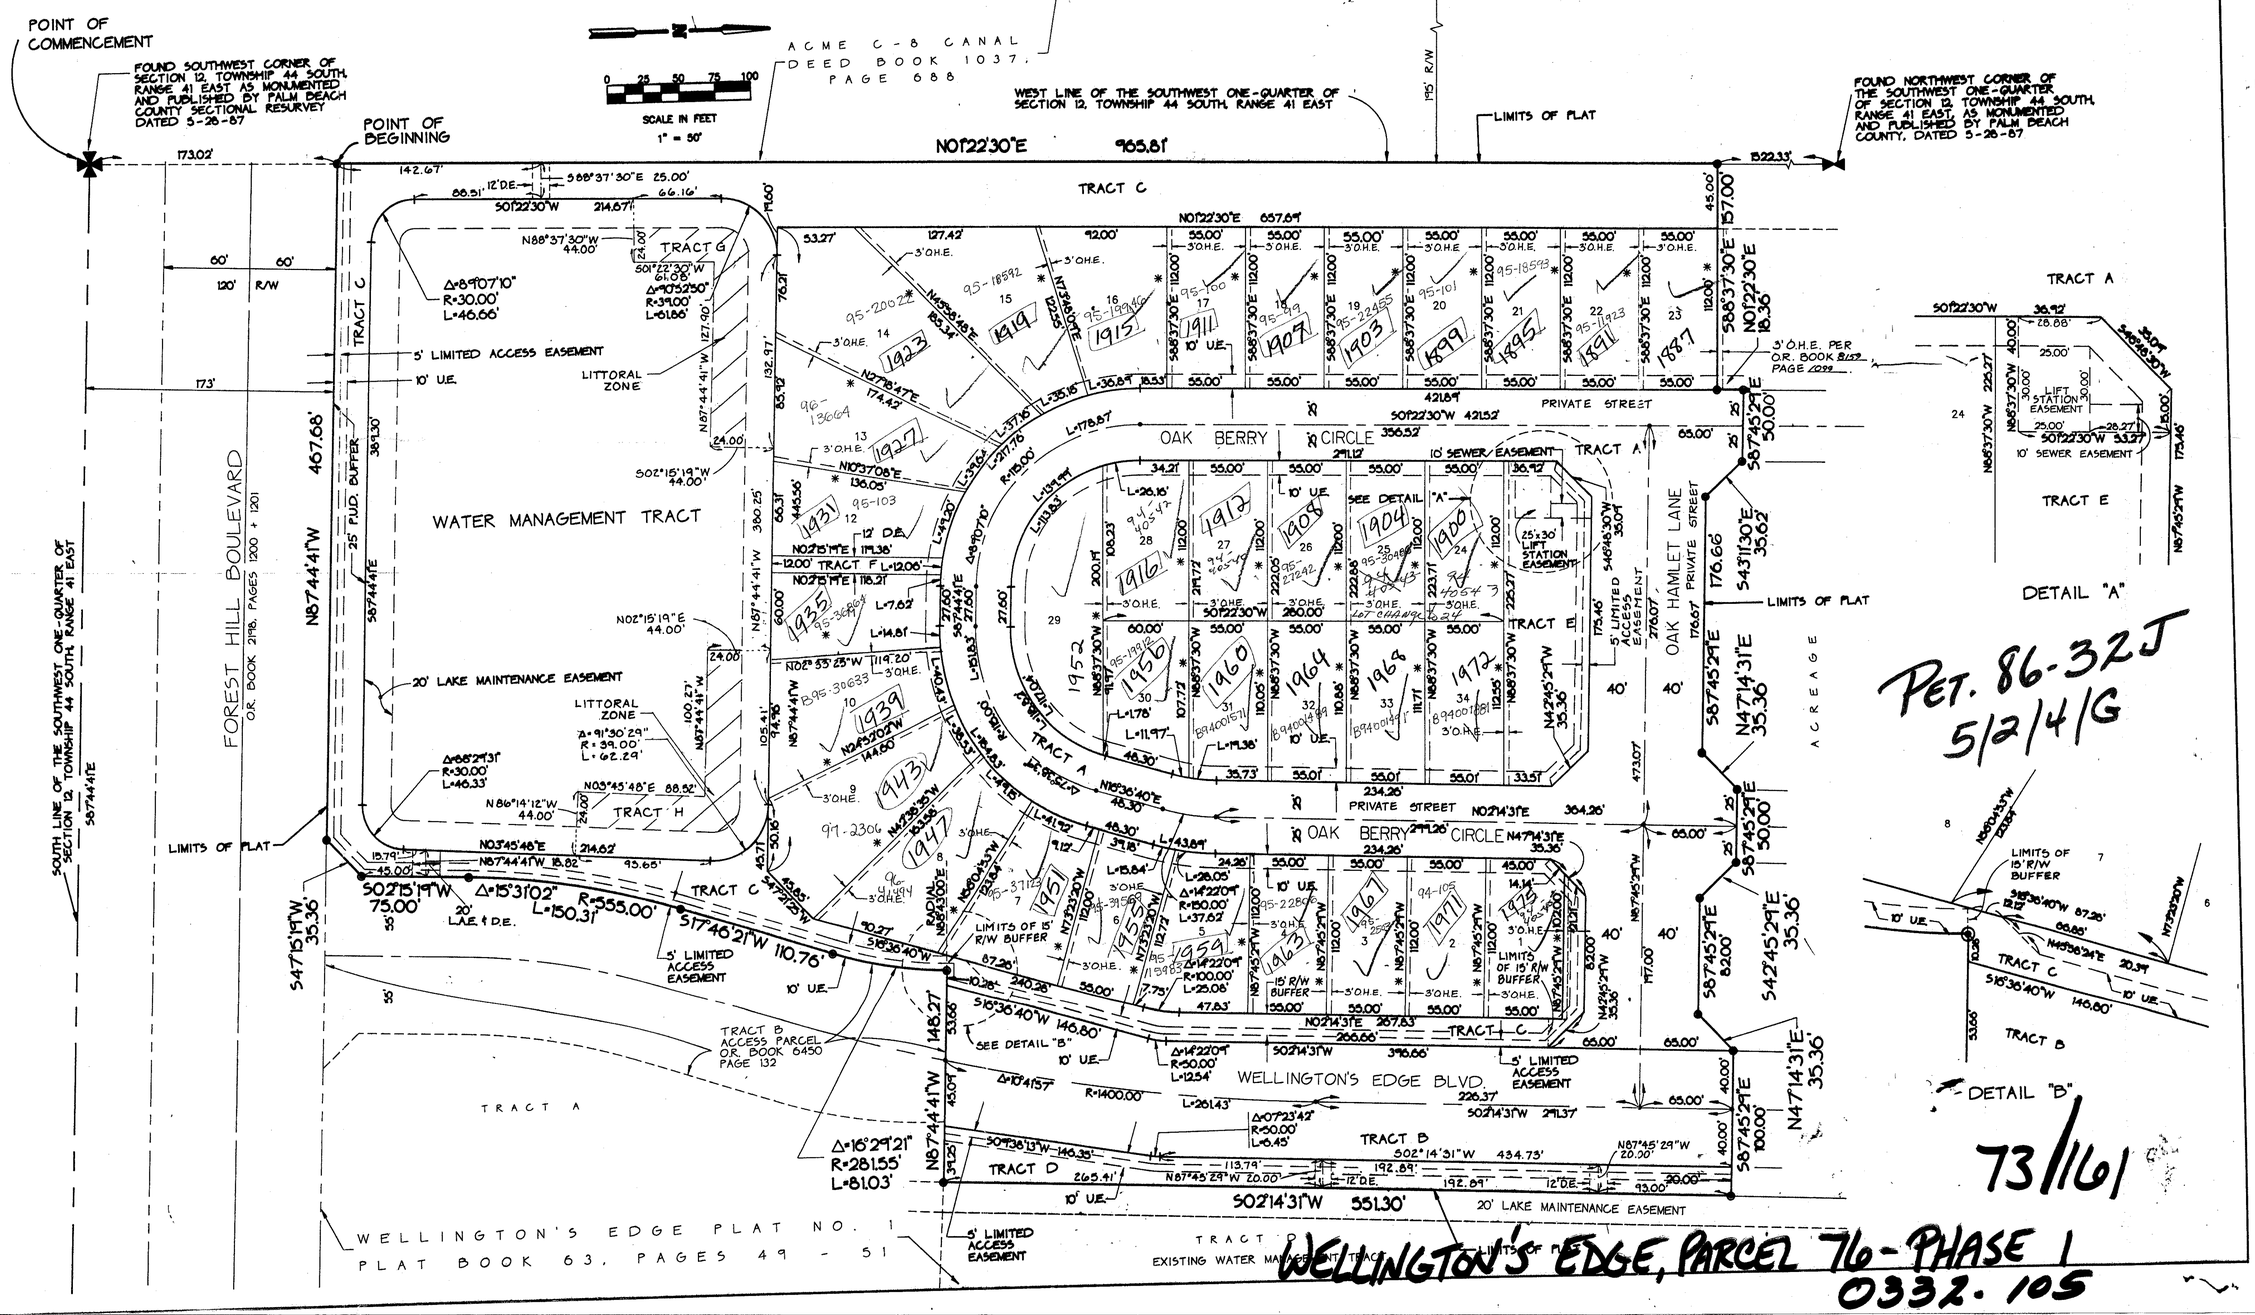

SUBDIVISION Wellington's Edge Parcel 76 Phase 1
BOOK 73 PAGE 161
FLOOD ZONE A0-1 FLOOD MAP # 1003
QUAD # 62 ZONING RTS
SE 86-32 ZIP CODE 33414
PUD NAME Wellington
2/24/91

TAZ-732

PET. 86-32J
5/2/4/G

73/161

WELLINGTON'S EDGE, PARCEL 76-PHASE 1
0332.105